



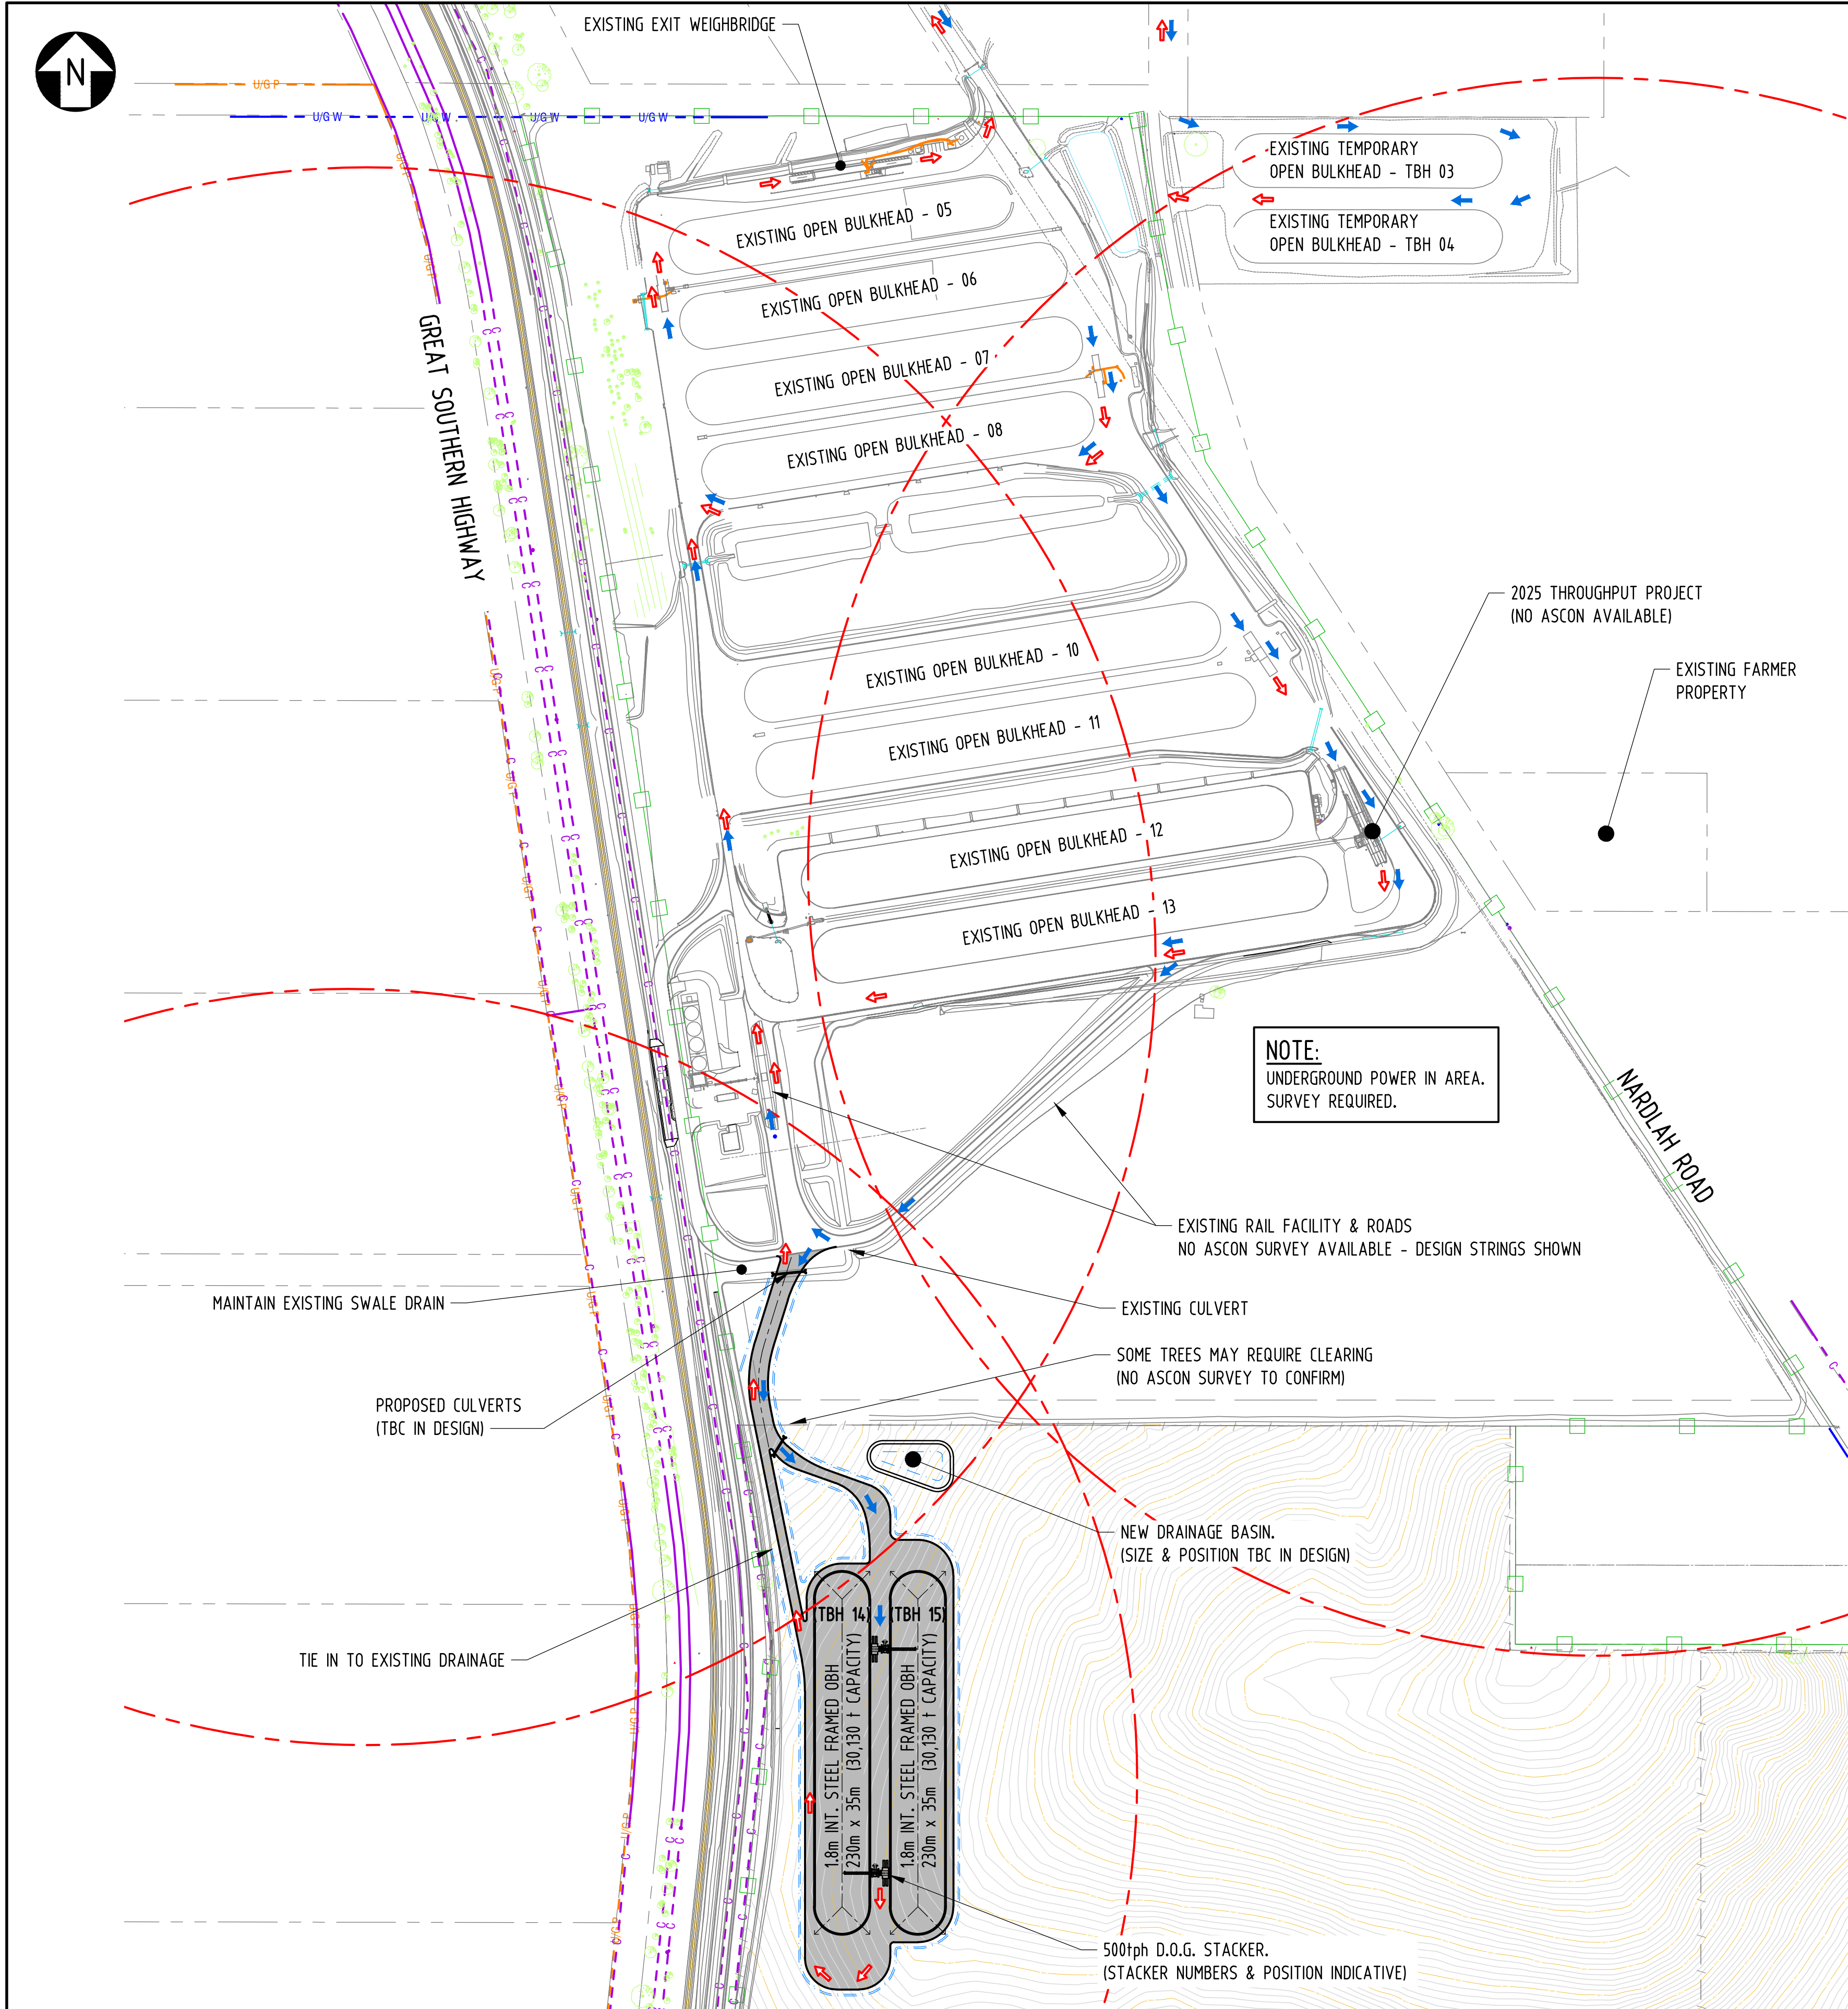

STORAGE CAPACITIES		
EXISTING STORAGE		
'B' TYPE STORAGE		10,900 t
'L' TYPE STORAGE	(2 SILOS)	10,000 t
STEEL SILOS	(2 SILOS)	2,000 t
RRLF SILOS	(4 SILOS)	4,800 t
1.2m LOW STEEL FRAMED OPEN BULKHEAD	(01)	23,283 t
1.2m LOW STEEL FRAMED OPEN BULKHEAD	(02)	26,325 t
TEMP 1.2m LOW STEEL FRAMED OPEN BULKHEAD	(TBH 03)	19,890 t
TEMP 1.2m LOW STEEL FRAMED OPEN BULKHEAD	(TBH 04)	19,890 t
1.2m LOW STEEL FRAMED OPEN BULKHEAD	(05)	25,740 t
1.2m LOW STEEL FRAMED OPEN BULKHEAD	(06)	29,250 t
1.2m LOW STEEL FRAMED OPEN BULKHEAD	(07)	29,250 t
1.2m LOW STEEL FRAMED OPEN BULKHEAD	(08)	29,250 t
1.8m INT STEEL FRAMED OPEN STORAGE	(10)	39,955 t
1.8m INT STEEL FRAMED OPEN STORAGE	(11)	41,920 t
1.8m INT STEEL FRAMED OPEN STORAGE	(12)	41,265 t
1.8m INT STEEL FRAMED OPEN STORAGE	(13)	43,230 t
TOTAL EXISTING STORAGE		396,948 t
PROPOSED STORAGE		
1.8m INT STEEL FRAMED OPEN STORAGE	(TBH 14)	30,130 t
1.8m INT STEEL FRAMED OPEN STORAGE	(TBH 15)	30,130 t
TOTAL PROPOSED STORAGE		60,260 t
TOTAL SITE STORAGE		457,208 t

NOTE:
CONTOURS FOR SITE (APART FROM NEW TEMP OBH AREA) SWITCHED OFF DUE TO MISSING ASCON SURVEY FOR RAIL FACILITY & 2025 THROUGHPUT PROJECT. DESIGN STRINGS SHOWN.

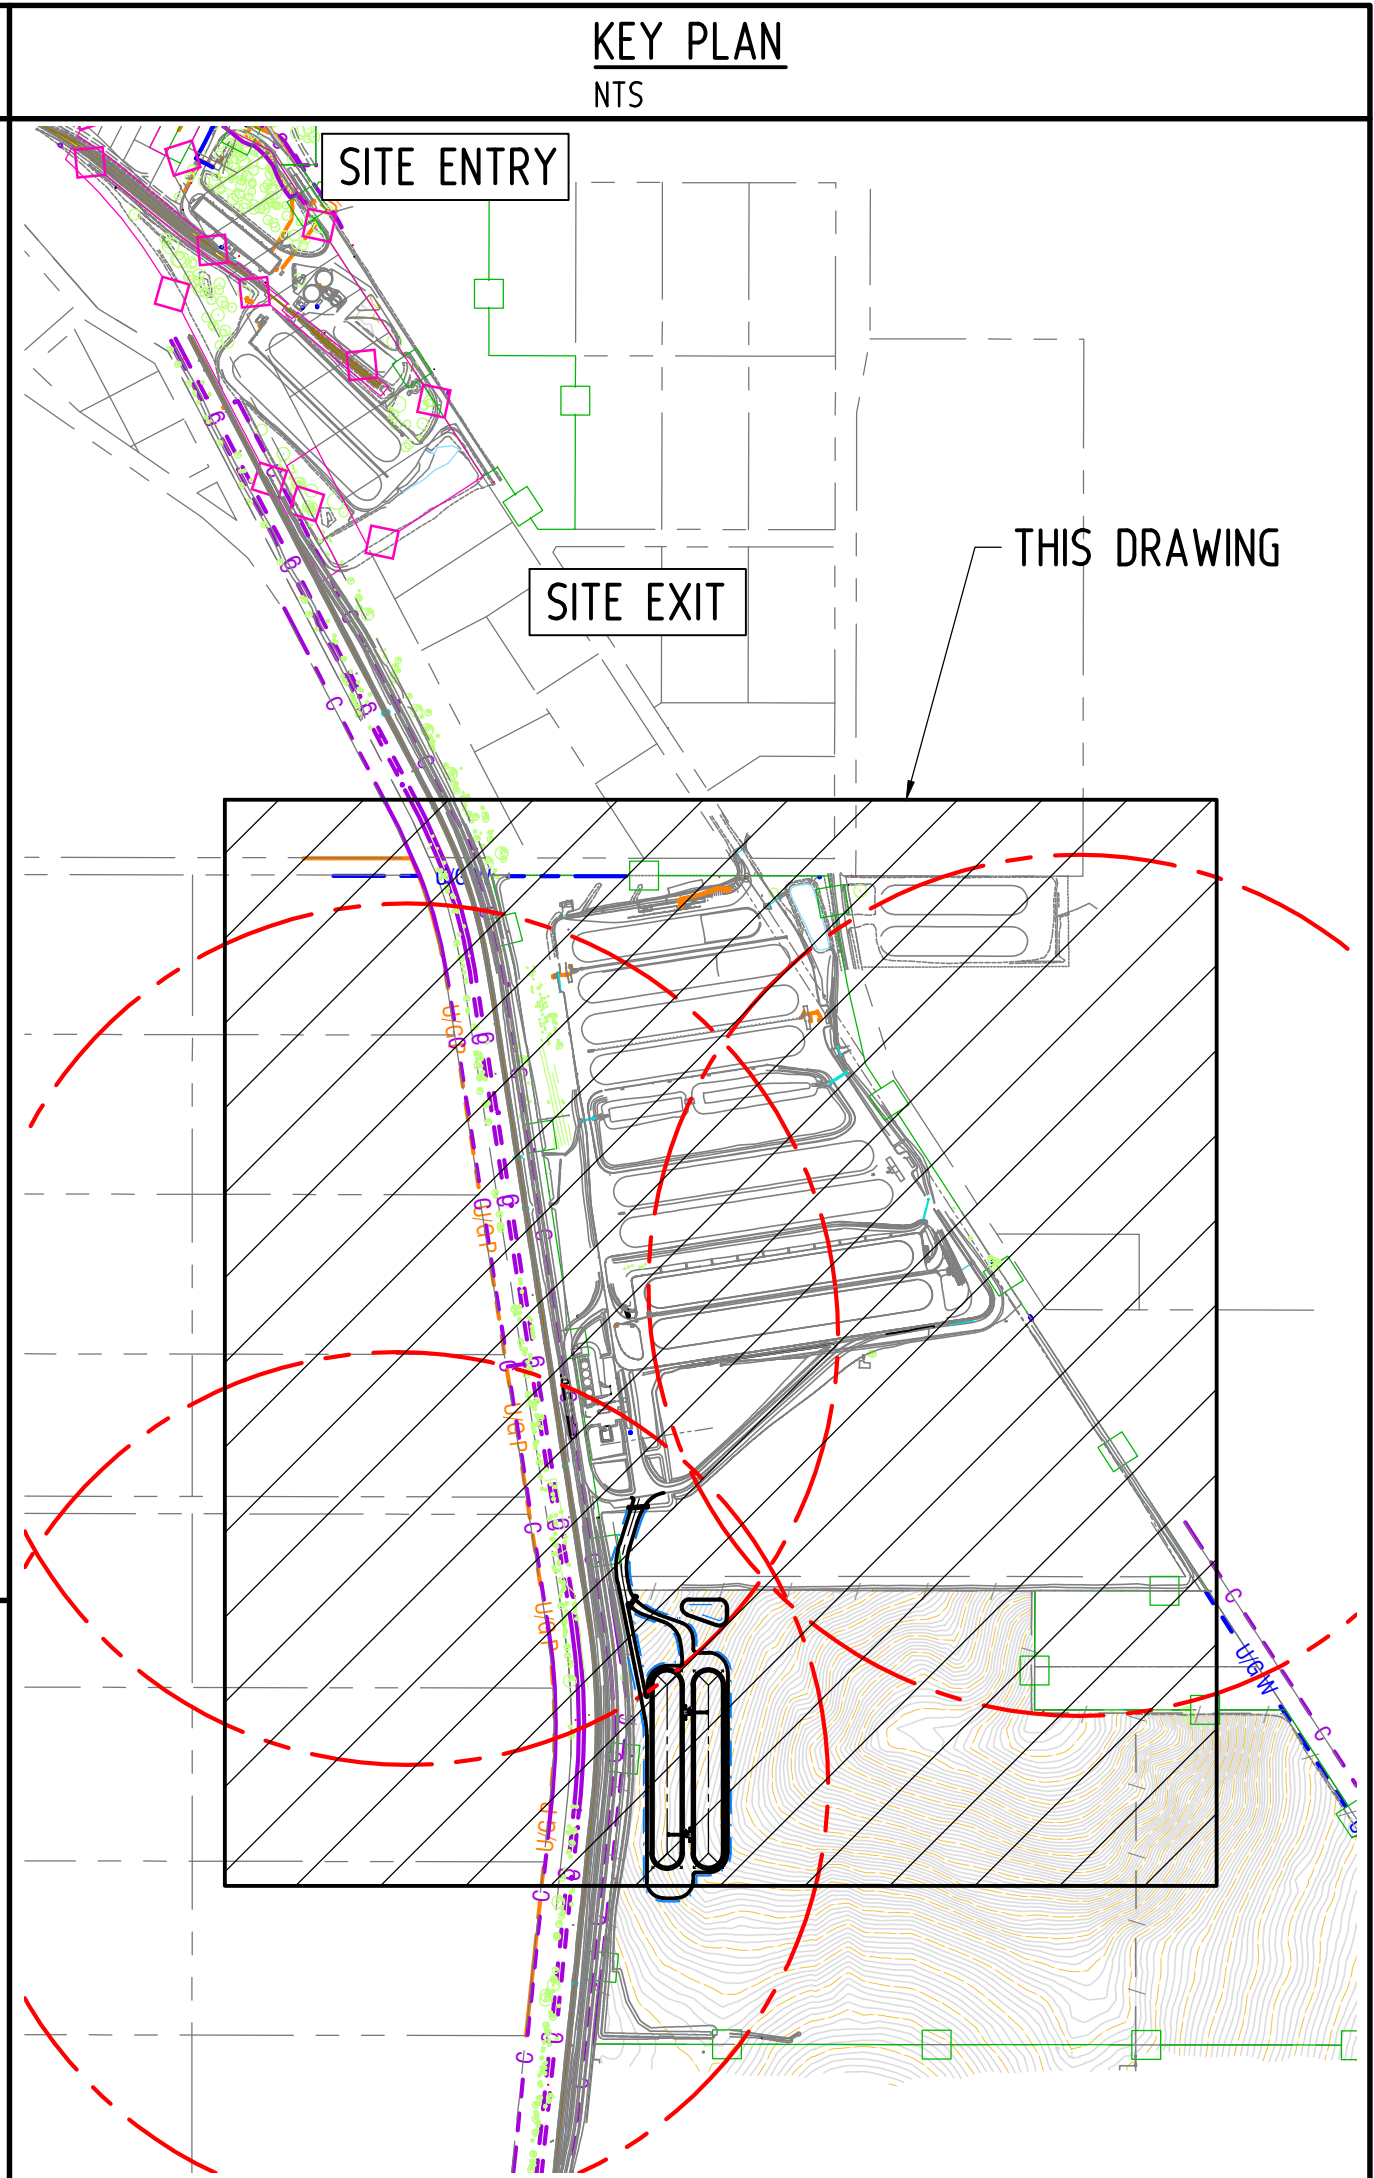

CIVIL LEGEND	
	TRAFFIC MOVEMENTS - TRUCKS FULL
	TRAFFIC MOVEMENTS - TRUCKS EMPTY
	CADASTRAL BOUNDARIES
	CBH BOUNDARY
	RAIL LEASE BOUNDARY
	RAIL LINE
	PROPOSED RAIL SIDING
	UNDERGROUND POWER LINES
	OVERHEAD POWER LINES
	UNDERGROUND COMMS CABLES
	UNDERGROUND WATER PIPES
	DRAINAGE (INDICATIVE)
	RESIDENTIAL HOUSING/SENSITIVE LAND - 500m RADIUS

HATCHING LEGEND	
	AREA OF EXPANSION WORKS
27,875m ²	

COPYRIGHT © THIS DRAWING AND THE CONTENTS DEPICTED OR WRITTEN THEREON, WHETHER IN WHOLE OR IN PART, IS THE EXCLUSIVE INTELLECTUAL PROPERTY OF CBH GROUP AND SHOULD NOT BE REPRODUCED OR USED FOR ANY PURPOSE WITHOUT THE PRIOR WRITTEN APPROVAL OF CBH GROUP.	 CBH GROUP ABN 29 256 604 947	CBH GROUP LEVEL 6 240 ST GEORGE'S TERRACE PERTH W.A. 6000 PH (08) 9237 9600 FAX (08) 9322 3942																SCALE AS SHOWN	DRAWN	J. Bullingham	06.10.25	TITLE BROOMEHILL 2025 PEAK PLANNING 2 x ADDITIONAL OPEN BULKHEADS CONCEPTUAL LAYOUT No. 4			
																			SHEET A1	CHECKED					
																				PROJECT	DESIGNED				
																					DESIGN APPR				
DO NOT SCALE FROM THIS DRAWING			-	-		A	06.10.25	ISSUED AS CHECK PRINT AND FOR REVIEW						JB				CO-ORDINATE SYSTEM CRANBROOK94	PROJECT APPR				DWG No 558-ENG-CI-DCO-0016	SHEET 1 OF 1	REV. A
			REF DRAWING No.	REFERENCE DRAWING TITLE				REV	DATE	REVISION DESCRIPTION				BY	CHK'D	APP'D									