JOHN KINNEAR AND ASSOCIATES

Consulting Surveyors

JKA REF. I990

45 COLLIE STREET
P.O. BOX 293, ALBANY, WA, 6330.
TELEPHONE (08) 9842 1353. FACSIMILE (08) 9842 1570.

PROPOSED FREEHOLD SUBDIVISION

LOT 1	PLAN 6877	MAP SEE SMARTPLAN	Total Area 48.9923ha	Scale 1 : 4000
C/T Volume/Folio 1205/240		SHIRE OF BROOMEHILL-TAMBELLUP	No. of Exist Lots 2	Date June 2025
LOCALITY BOBALONG	ZONING PUBLIC PURPOSE	OWNER WATER CORPORATION	No. of Prop Lots 2	Job No. I990

● PROPOSAL TO SUBDIVIDE LOT 1 ONTO 2 LOTS & ROAD

0 50 100 150 200

SCALE 1:4000 (A3)

LEGEND

- Water Meter
- Telstra Pit/Pillar
- Sewer Connection
- Power Connection
- Subject Land
- Boundary
- Contour Line
- Sewer Line
- Water Main
- Underground Electrical
- Overhead Power Line
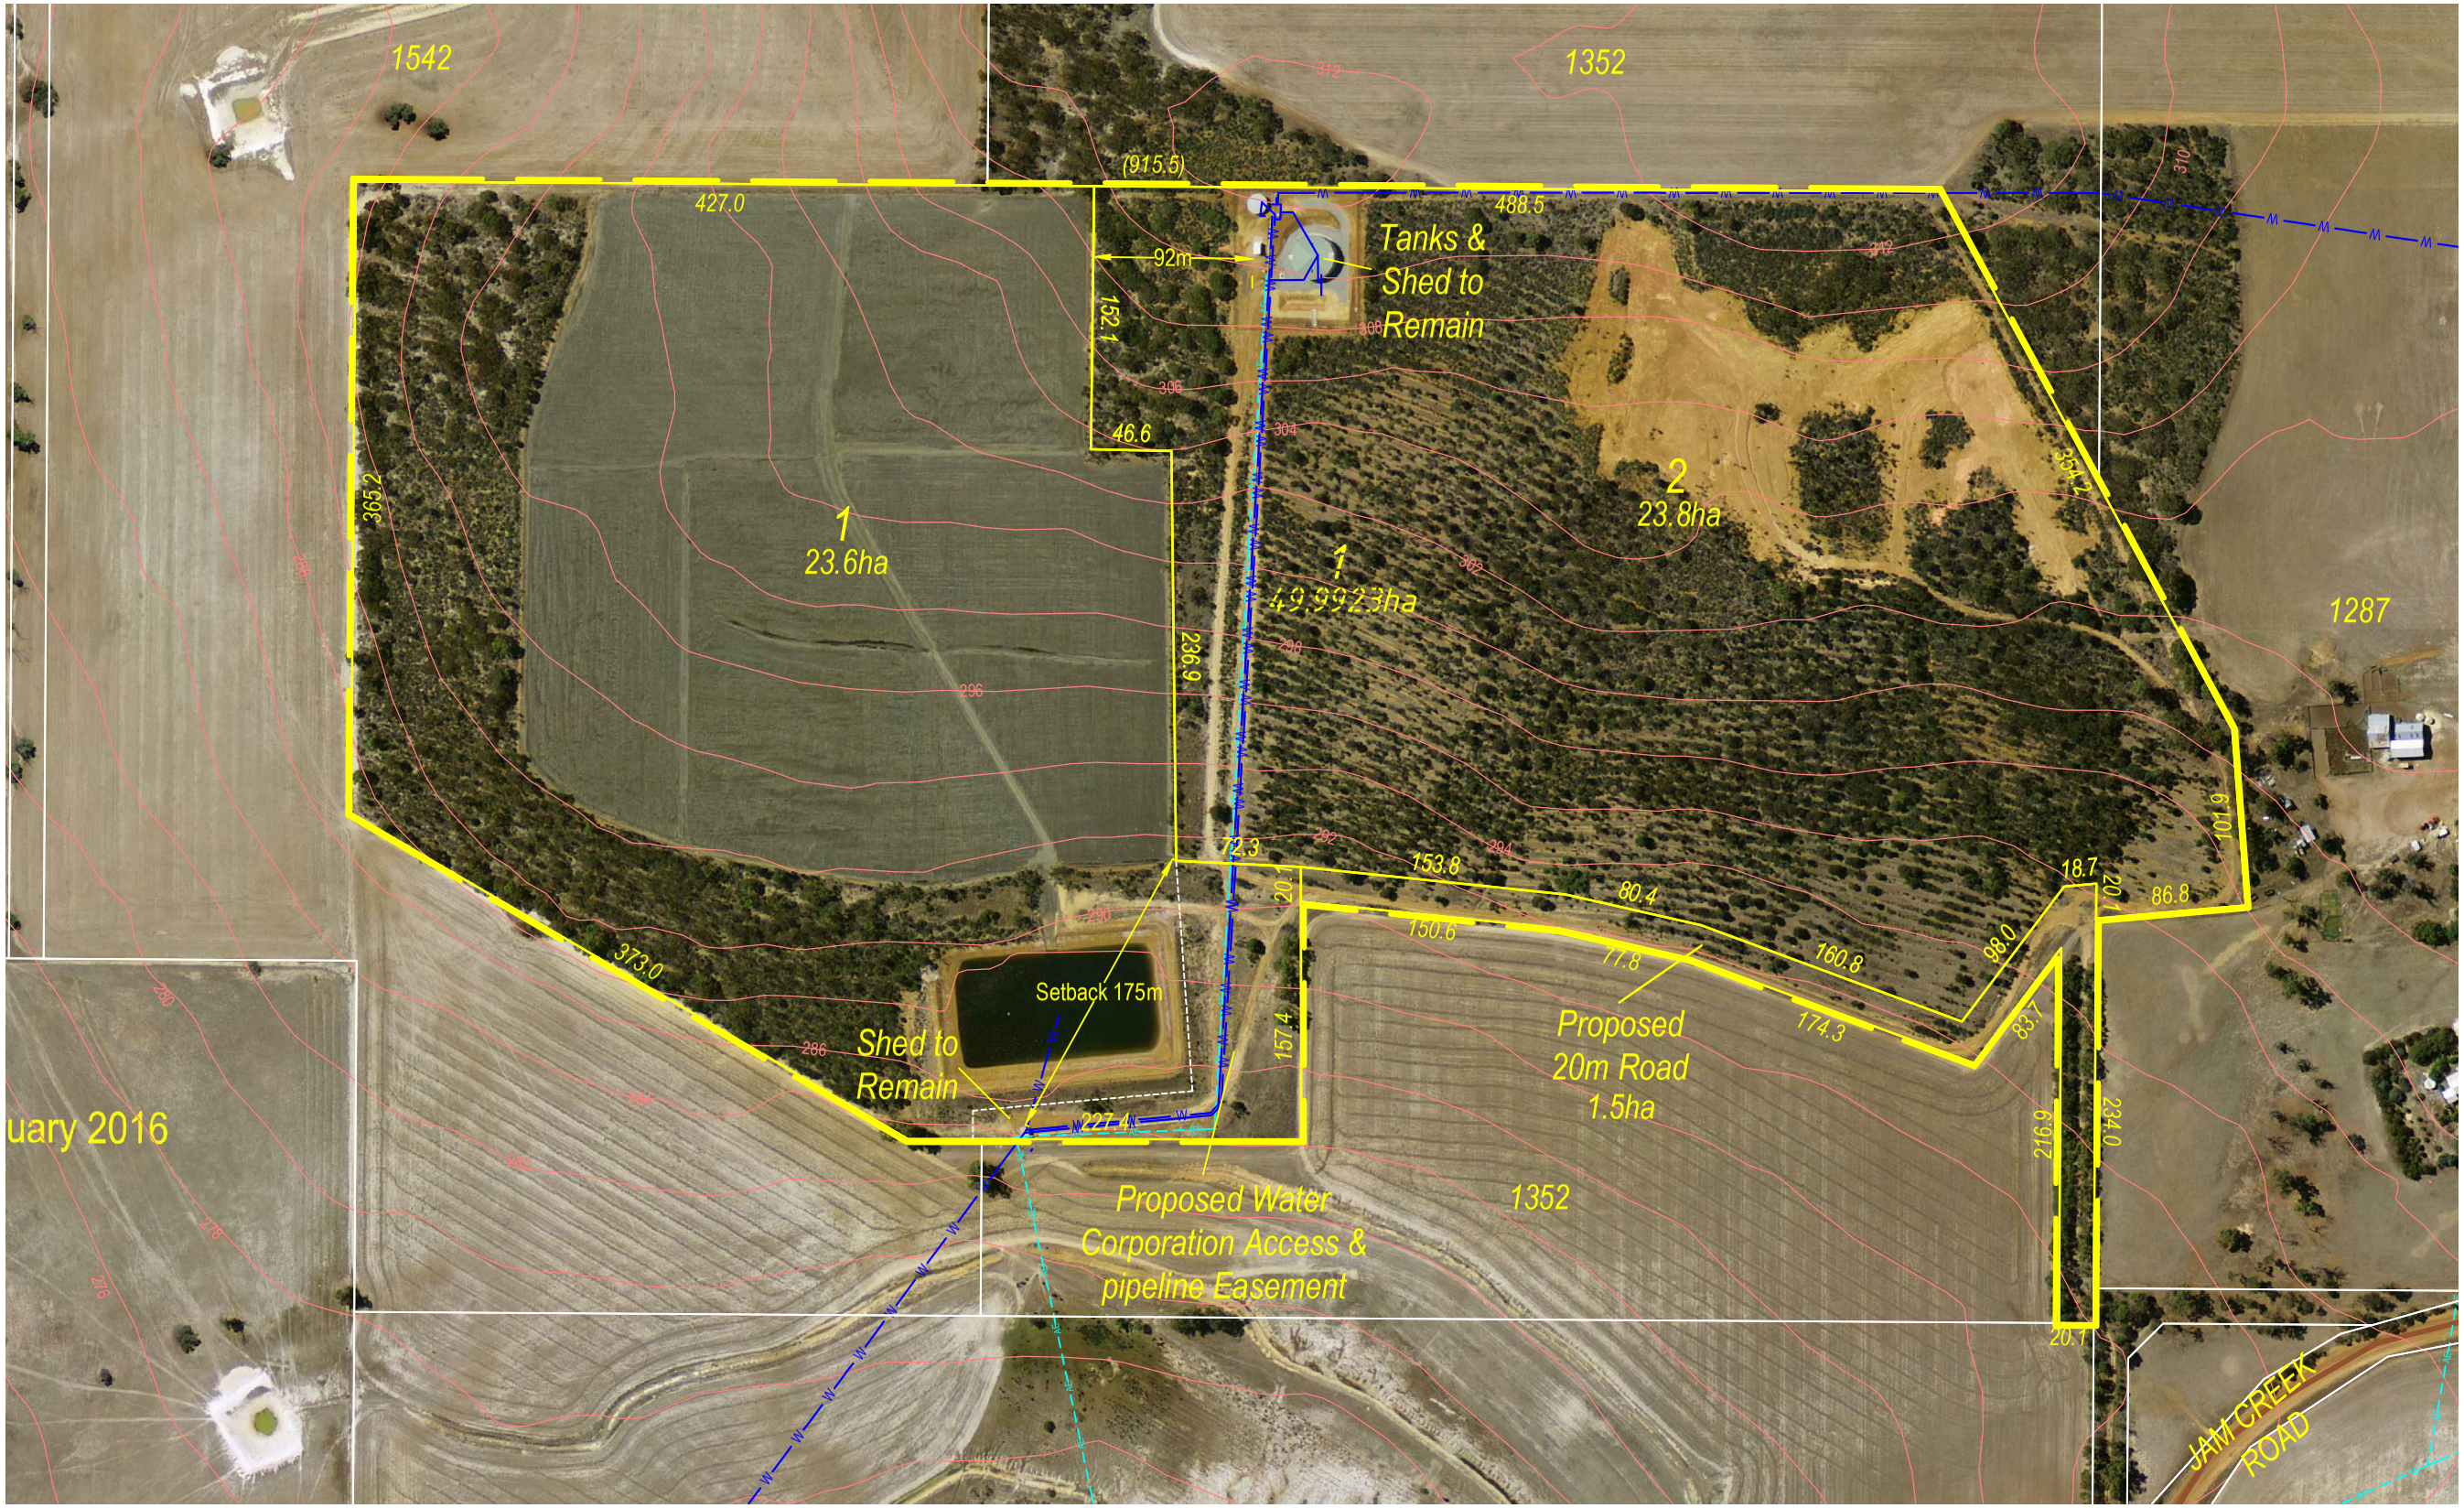
NOTE: DISTANCES AND AREAS SUBJECT TO SURVEY.